FilmL.A., Inc.
6255 W Sunset Blvd, 12th Floor
Hollywood, CA 90028
t: (213)977-8600 - f: (213)977-8601
www.filmla.com

Summary Information

Permit No: F00164446-H **Type of Permit:** FILMING **Release Date:** 10/01/2020

Production Company	HOLD FAST PRODUCTIONS, LLC
Insured Company Name	HOLD FAST PRODUCTIONS, LLC
Contact Phone No. 1	323-993-5600
Contact Phone No. 2	818-480-3231
Fax	
Address	846 N CAHUENGA BLVD, BLDG F LOS ANGELES, California 90038
Production Title	BOSCH #701
Type of Production	TV Drama

Producer	Jamie Boscardin Martin
Director	Alex Zakrzzewski
1st AD	Ian Calip
Production Manager	Pieter Jan Brugge
FilmL.A. Coordinator	Michael Gonzalez
Location Manager	Robert Paulsen
Primary Phone	Mobile - 310-383-3273
Secondary Phone	
Location Assistant	Eva Schroeder
Primary Phone	Mobile - 323-854-7805
Secondary Phone	

Fees

FILMLA NON-REFUNDABLE FILM PERMIT RIDER FEE	$111.00
LA CITY FIRE SAFETY OFFICER	$654.00

Total Permit Fee $765.00

Number of Locations 1

NOT A PERMIT

FilmL.A., Inc.
6255 W Sunset Blvd, 12th Floor
Hollywood, CA 90028
t: (213)977-8600 - f: (213)977-8601
www.filmla.com

Summary Information — Location

Permit Number F00164446-H
Production Company HOLD FAST PRODUCTIONS, LLC
Insured Company HOLD FAST PRODUCTIONS, LLC
Production Title BOSCH #701

Location Manager Robert Paulsen
Primary Phone Mobile - 310-383-3273
Secondary Phone

Location Address 570 N Kenmore Ave, Los Angeles, CA, 90004
Location Type Apartment Building
Prep Dates 9/23/2020 - 9/23/2020 07:00 - 19:00 1 day
Film Dates 9/28/2020 - 9/28/2020 07:00 - 19:00 1 day
Strike Dates 9/29/2020 - 9/29/2020 07:00 - 19:00
Open or Closed to the Public Closed

Generic Conditions
*** MUST COMPLY WITH ATTACHED REOPENING PROTOCOL FOR MUSIC, TELEVISION AND FILM PRODUCTION: APPENDIX J EFFECTIVE AS OF FRIDAY, JUNE 12, 2020.***
THE CONSUMPTION OF ALCOHOLIC BEVERAGES AND THE USE OF DRUGS, INCLUDING MARIJUANA, ON LOCATION BY ANY CAST, CREW, OR INVITED GUESTS IS STRICTLY PROHIBITED.
*LAFD UFSO: Company must contact FilmL.A. for extension of the Uniformed Fire Safety Officers' hours. During normal business hours, UFSO must also inform the LAFD Film desk of the extension.
All travel lanes and bike lanes shall be closed per the WATCH manual.
Community Survey Obtained
Must comply with attached conditions
No cast or crew parking on area streets
Notify LAPD Rampart Division (213) 484-3400 and comm. (213) 978-6552 1/2 hour prior to any gunfire, brandishing weapons, special effects or simulated emergency or criminal activity.
Number of uniformed officers listed on the permit is a minimum requirement. Permittee remains responsible for deploying a sufficient number of uniformed officers to provide traffic and crowd control to ensure the safety of the film crew and the public.
Uniformed officers shall have a copy of the film permit in their possession and are required to confirm that all traffic control signage devices are in place.

Please see attached documents
09.24.20 (U30165) WATSON (Bosch - 570 N. Kenmore St.) JUMAANE.pdf
164446_ES_KENMORE_NORTH 50' Layout1 (1).pdf
164446_FULL_CLINTON_HELIOTROPE_ALEXANDRIA_FULL_KENMORE Layout1 (1).pdf
164446_ES_HELIOTROPE_CLINTON_SOUTH 300'_ Layout1 (1).pdf
164446_NB_DIR_KENMORE_CLINTON_NORTH TO END_ Layout1 (1).pdf

Equipment on Location

Type	Quantity
5 or 10 ton trucks	8
Cast/Crew vehicles	130
Catering Truck	1
Condors	3
Cube Trucks	3
Generator	1
Motor Homes	2
Picture vehicles	10
Portable restrooms	4

Personnel on Location

Type	Quantity
Cast	10
Crew	85
Extras	50
LA City UFSO assigned	47481
Off-Duty/Retired LAPD Officer(s)	2

NOT A PERMIT

FilmL.A., Inc.
6255 W Sunset Blvd, 12th Floor
Hollywood, CA 90028
t: (213)977-8600 - f: (213)977-8601
www.filmla.com

Summary Information — Location

Permit Number F00164446-H
Production Company HOLD FAST PRODUCTIONS, LLC
Insured Company HOLD FAST PRODUCTIONS, LLC
Production Title BOSCH #701

Location Manager Robert Paulsen
Primary Phone Mobile - 310-383-3273
Secondary Phone

Stakebed Trucks	3
Trailers	3
Vans	3

Filming Activities Drive ups & away; Emergency vehicles with flashing lights; Equipment on sidewalk, in curb lane & across street; Exterior establishing shots; Interior and exterior dialogue; Intermittent pedestrian control; Intermittent traffic control - 2 minutes standard; Wetdown; Crime scene; Ground level fireworks; Aftermath of fire; Additional strike date: 9/26, 0900-1700; Equipment parked overnight 9/23-9/29 (bathrooms & condors); Prop Molotov cocktail thrown;

Special Effects: F/X Permit # 30165-UFSO

Type	No. Times Per Day	No. Takes Per Take
Fire Effects	15 - 20	15 - 20

Jurisdiction **Political:** Los Angeles City - Council District 13 **Police:** Los Angeles Police **Fire:** Los Angeles City Department

Thomas Guide **Page:** 593 **Grid:** J7

Coordinator Note COVID compliance: Kurt Miner (626) 523-3075

Coordinator Note UFSO REQUIRED
9/24 1300-0400 overnight
9/25 1400-0400 overnight
9/28 0700-1300

Coordinator Note Rider F releases location

Coordinator Note Rider H extends time on 9/28 and collects additional UFSO fees.

Parking

Base Camp
Location Type : Other Location
4133 Marathon St, Los Angeles, CA, 90029

Crew Parking
Location Type : Other Location
4133 Marathon St, Los Angeles, CA, 90029

Parking Notes
Base camp/crew parking will be at

LA Community College - 4133 Marathon St (Other address is 750 N Vermont Ave)

NOT A PERMIT

F-315-U

LOS ANGELES FIRE DEPARTMENT

Permit #F00164446-H

Permit No: 30165

Date Issue 9/17/2020

SPECIAL PERMIT TO USE SPECIAL EFFECTS

State Lic No 3720.07

Name:	KEVIN D. WATSON	Address:	2470 STEARNS ST #182	Phone:	(818) 720-2578
Company:		City:	SIMI VALLEY	Mobile:	
Email:	goforkevin@gmail.com	State:	CA Zip: 93063	Fax:	

2nd Operator: 3720.07 KEVIN D. WATSON

Production Title: BOSCH Production Company: HOLD FAST PRODUCTION

Location: 570 N KENMORE ST L.A., CA

PERMISSION IS HEREBY GRANTED TO SIMULATE:

STUNT BACKROUND LIGHTING GROUND FIRE WORKS ON THE STREET. STUNT MAN THROWING FAKE MOLOTOV COCKTAIL (WATER IN THE BOTTLE LITE WICK WITH LIGHTER FLUID) WINDOW OF THE APT. BUILDING WHICH IS PROTECTED BY CORBON SHEET.
WILL HAVE 3 UNITS PER TAKE EACH HAS 12 GERBS X 5 TAKES.

USING THE FOLLOWING SPECIAL EFFECTS MATERIAL:

(12) GERBS

SPARKLERS

OPEN FLAME

UNDER THE FOLLOWING CONDITIONS:

UNDER THE DIRECT SUPERVISION OF KEVIN D. WATSON, 3720.07 AND UNDER THE DIRECT SUPERVISION OF KEVIN D. WATSON, 3720.07 AND UFSO REQUIRED - FILM L.A. F-164446
(Gonzalez) ADHERE TO GENERAL PRECAUTIONS AGAINST FIRE/INJURY.

ADDITIONAL TERMS AND CONDITIONS

992.6 HSC RESPONSIBILITY. The Company representative shall provide to the authority having jurisdiction the name and license number of the special effects operator who shall have the authority, responsibility and be in charge of handling all Special Effects Material. The company representative shall also allocate sufficient time to the Special Effects Pyrotechnic Operator to prepare for the transportation, parking, storing, securing daily, discharging, disposing of, or otherwise handling of fireworks, pyrotechnic devices, or materials in a sane manner. Upon completion of firing, no unauthorized person shall be permitted access to the firing area until the licensed pyrotechnic operator has determined the area to be safe and secure.

NOTICE: The permittee and production company shall be advised that this permit in no way removes or modifies their responsibility to comply with any other applicable laws or ordinances, including those relating to excessive noise.

57.105.8 THE CHIEF SHALL HAVE THE POWER TO REVOKE OR SUSPEND ANY SPECIAL PERMIT UPON VIOLATION OF THE TERMS AND CONDITIONS IN ACCORDANCE WITH PROVISIONS OF SECTION 57.105.5 OF THE LOS ANGELES MUNICIPAL CODE.

SUBJECT TO FIELD INSPECTION NO DEVIATION WITHOUT WRITTEN PERMISSION

TEMPORARY FROM

9/24/2020 TO **9/24/2020**

Fire Chief
By: JUMAANE
Phone: 213 978-3670

lafd:rev 2/2017

NOT A PERMIT

FILM LA COORDINATOR: MICHAEL GONZALEZ
FILM LA PERMIT # F-164446

CLOSURE INFO:
E/S CURB LANE OF KENMORE AVE
FROM ROSEWOOD AVE -NORTH 50'
9/24, 0700-9/26, 0400

HOLD FAST PRODUCTIONS
"BOSCH"
LOCATIONS CONTACT:
KATIE KING 323.260.4777(4PPS)

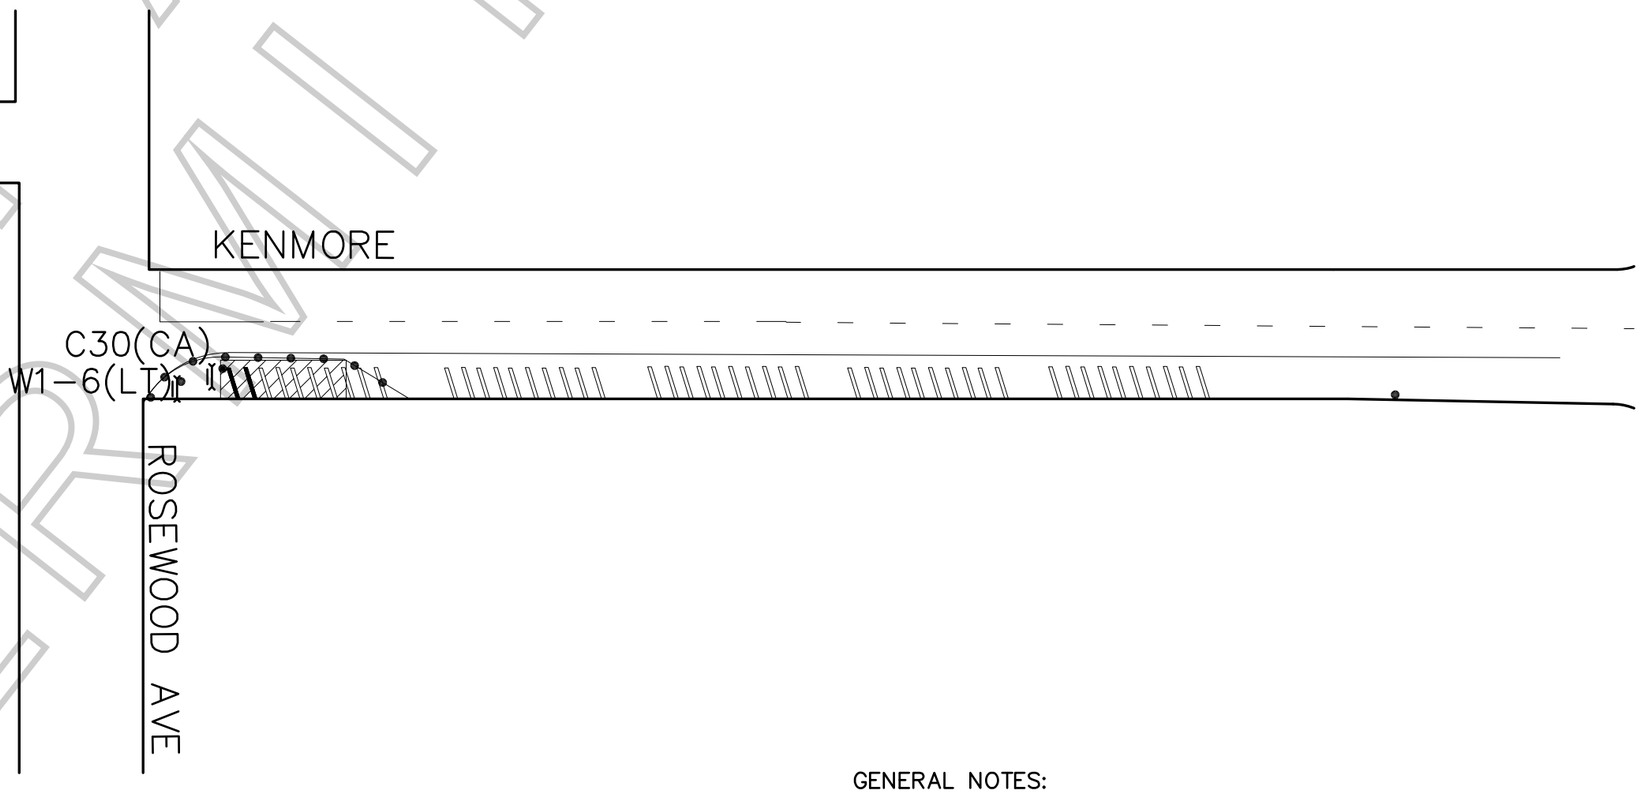

NOT A PERMIT

LEGEND:

- ADVANCE WARNING SIGN
- SIGN ON TYPE I BARRICADE
- TRAFFIC CONE 28" (REFLECTIVE)
- FLASHING ARROW SIGN (FAS)
- CLOSURE/WORK AREA

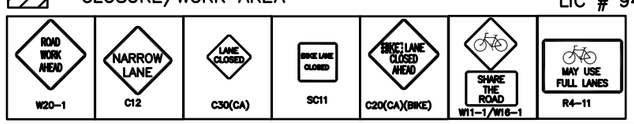

TCP DRAWN BY:
ISMAEL RODRIGUEZ
PACIFIC TRAFFIC CONTROL, INC.
323.981.0600 PH.
LIC # 944488

GENERAL NOTES:

1. ALL SIGNING, STRIPING, AND TRAFFIC CONTROL DEVICES SHALL CONFORM TO THE CURRENT STATE OF CALIFORNIA DEPARTMENT OF TRANSPORTATION (CALTRANS) STANDARD PLANS AND STANDARD SPECIFICATIONS, CALIFORNIA M.U.T.C.D., AND ANY ADDENDUMS THERTO, AND AS SHOWN ON THESE PLANS.
2. THERE SHALL BE NO INTERFERENCE WITH TRAFFIC SIGNALS OR CROSSWALKS.
3. CONES SHALL BE 28" MINIMUM HEIGHT AND SHALL HAVE REFLECTORIZED SLEEVES FOR NIGHT WORK.
4. POLICE SHALL DIRECT TRAFFIC AS NECESSARY.

Permit #F00164446-H

FILM LA COORDINATOR: MICHAEL GONZALEZ
FILM LA PERMIT # F-164446

CLOSURE INFO:

S/S SIDEWALK CLOSURE OF CLINTON ST, KENMORE-N HELIOTROPE DR
E/S SIDEWALK CLOSURE OF KENMORE AVE, CLINTON SOUTH TO 568 N KENMORE
9/23, 0700-1900
9/29, 0700-1900

B/S SIDEWALK CLOSURE OF CLINTON ST, KENMORE-N HELIOTROPE DR
E/S SIDEWALK CLOSURE OF KENMORE AVE, CLINTON NORTH TO THE END
E/S SIDEWALK CLOSURE OF KENMORE AVE, CLINTON SOUTH TO 568 N KENMORE
FULL CLOSURE OF CLINTON ST, N HELIOTROPE DR-ALEXANDRIA
FULL CLOSURE OF KENMORE AVE, ROSEWOOD AVE, NORTH TO DEAD END
9/24, 1000-0400
9/25, 1000-0400
9/28, 0700-1400

HOLD FAST PRODUCTIONS
"BOSCH"
LOCATIONS CONTACT:
KATIE KING 323.260.4777(4PPS)

GENERAL NOTES:

1. ALL SIGNING, STRIPING, AND TRAFFIC CONTROL DEVICES SHALL CONFORM TO THE CURRENT STATE OF CALIFORNIA DEPARTMENT OF TRANSPORTATION (CALTRANS) STANDARD PLANS AND STANDARD SPECIFICATIONS, CALIFORNIA M.U.T.C.D., AND ANY ADDENDUMS THERTO, AND AS SHOWN ON THESE PLANS.
2. THERE SHALL BE NO INTERFERENCE WITH TRAFFIC SIGNALS OR CROSSWALKS.
3. CONES SHALL BE 28" MINIMUM HEIGHT AND SHALL HAVE REFLECTORIZED SLEEVES FOR NIGHT WORK.
4. POLICE SHALL DIRECT TRAFFIC AS NECESSARY.

LEGEND:

- ADVANCE WARNING SIGN
- SIGN ON TYPE I BARRICADE
- TRAFFIC CONE 28" (REFLECTIVE)
- FLASHING ARROW SIGN (FAS)
- CLOSURE/WORK AREA

TCP DRAWN BY:
ISMAEL RODRIGUEZ
PACIFIC TRAFFIC CONTROL, INC.
323.981.0600 PH.
LIC # 944488

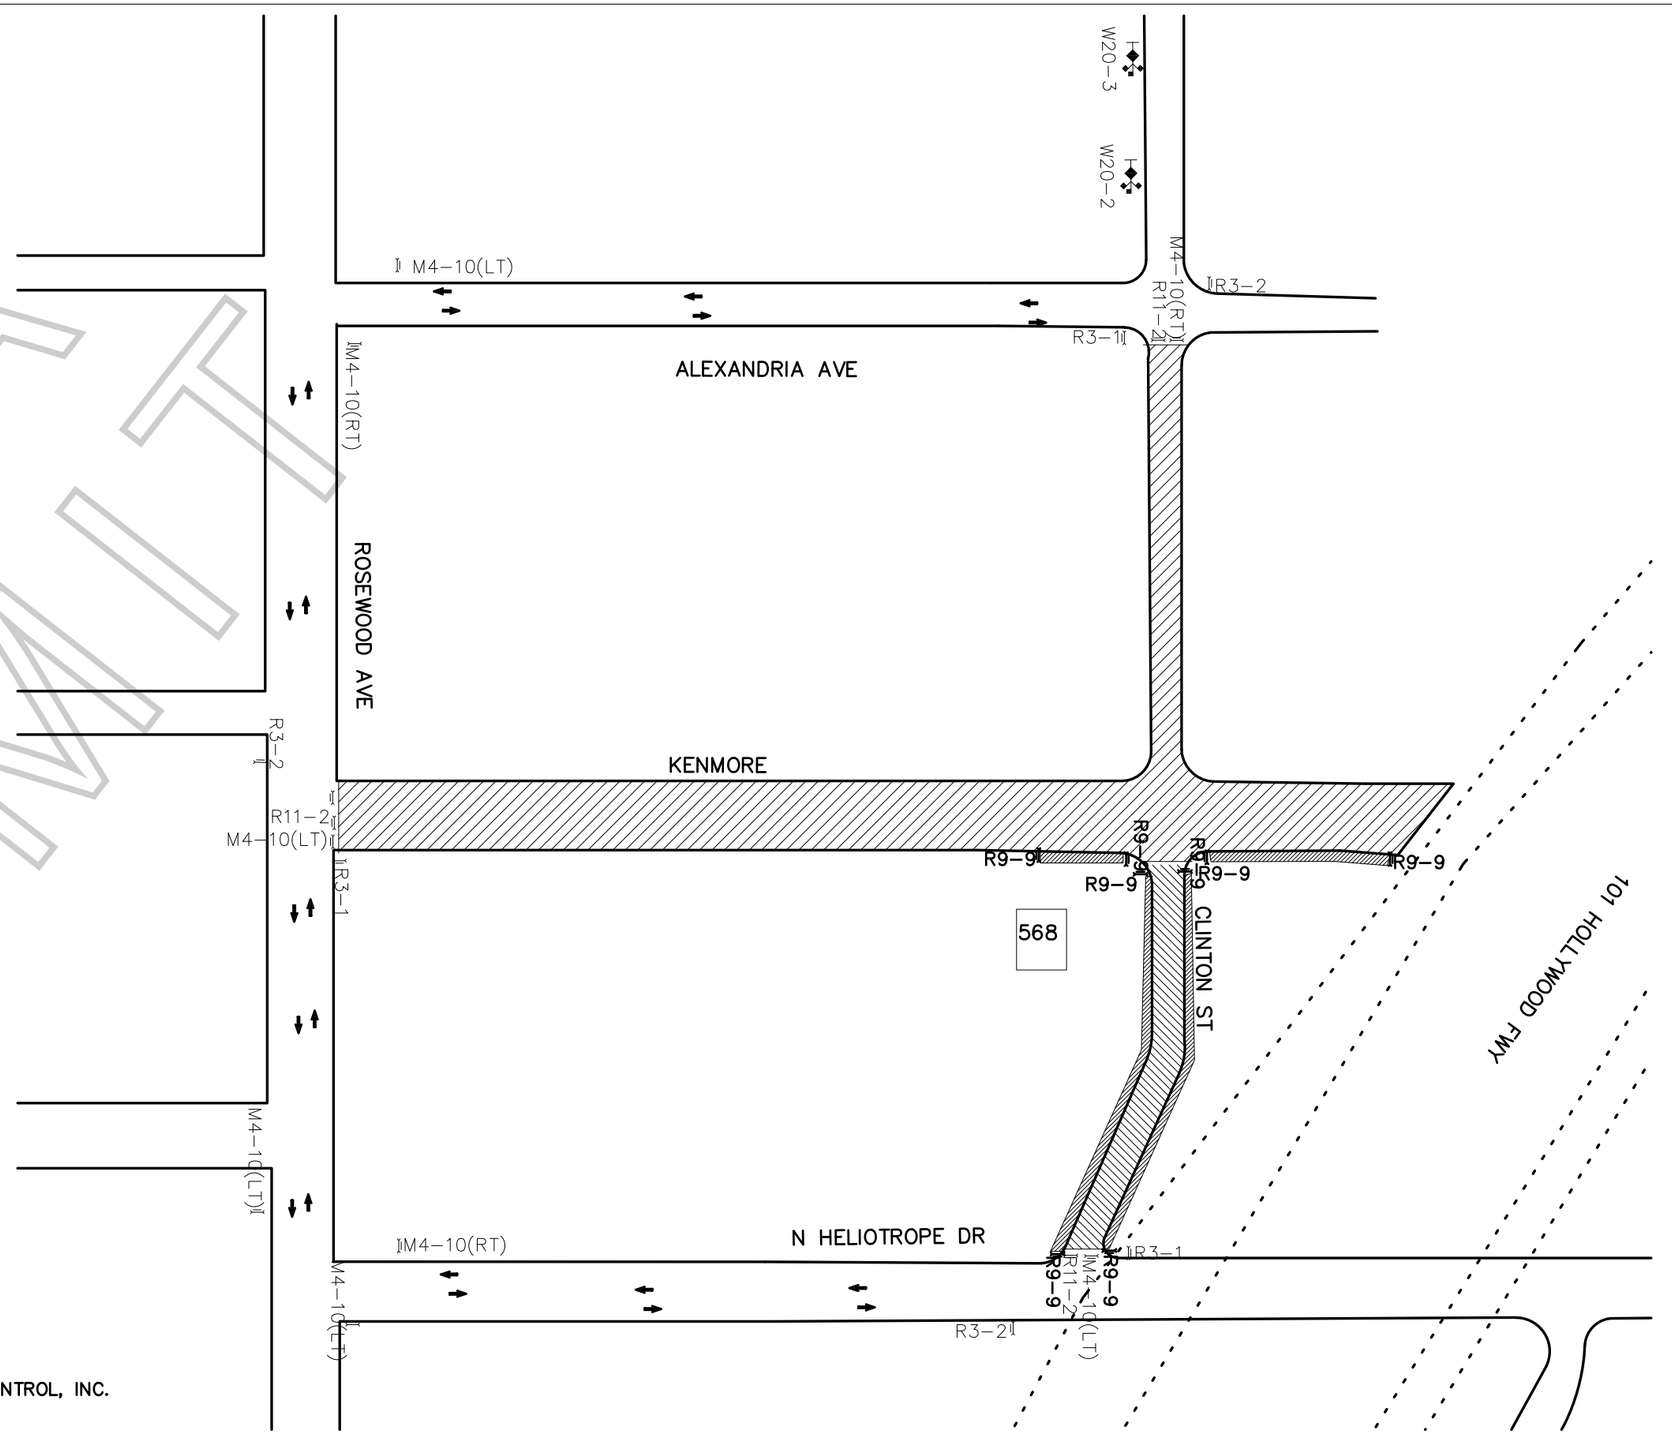

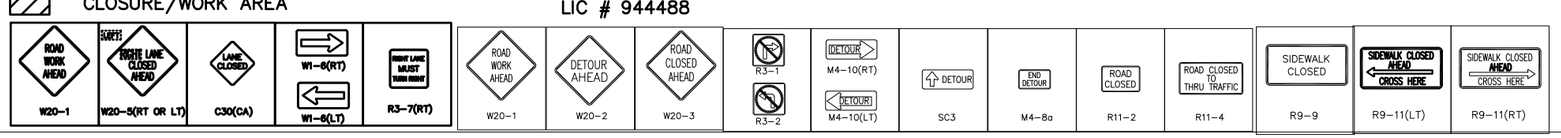

FILM LA COORDINATOR: MICHAEL GONZALEZ
FILM LA PERMIT # F-164446

CLOSURE INFO:
E/S CURB ND BIKE LANE OF HELIOTROPE DR
FROM CLINTON ST-SOUTH 300'
9/24, 0700-9/26, 0400
9/28, 0500-2200

HOLD FAST PRODUCTIONS
"BOSCH"
LOCATIONS CONTACT:
KATIE KING 323.260.4777(4PPS)

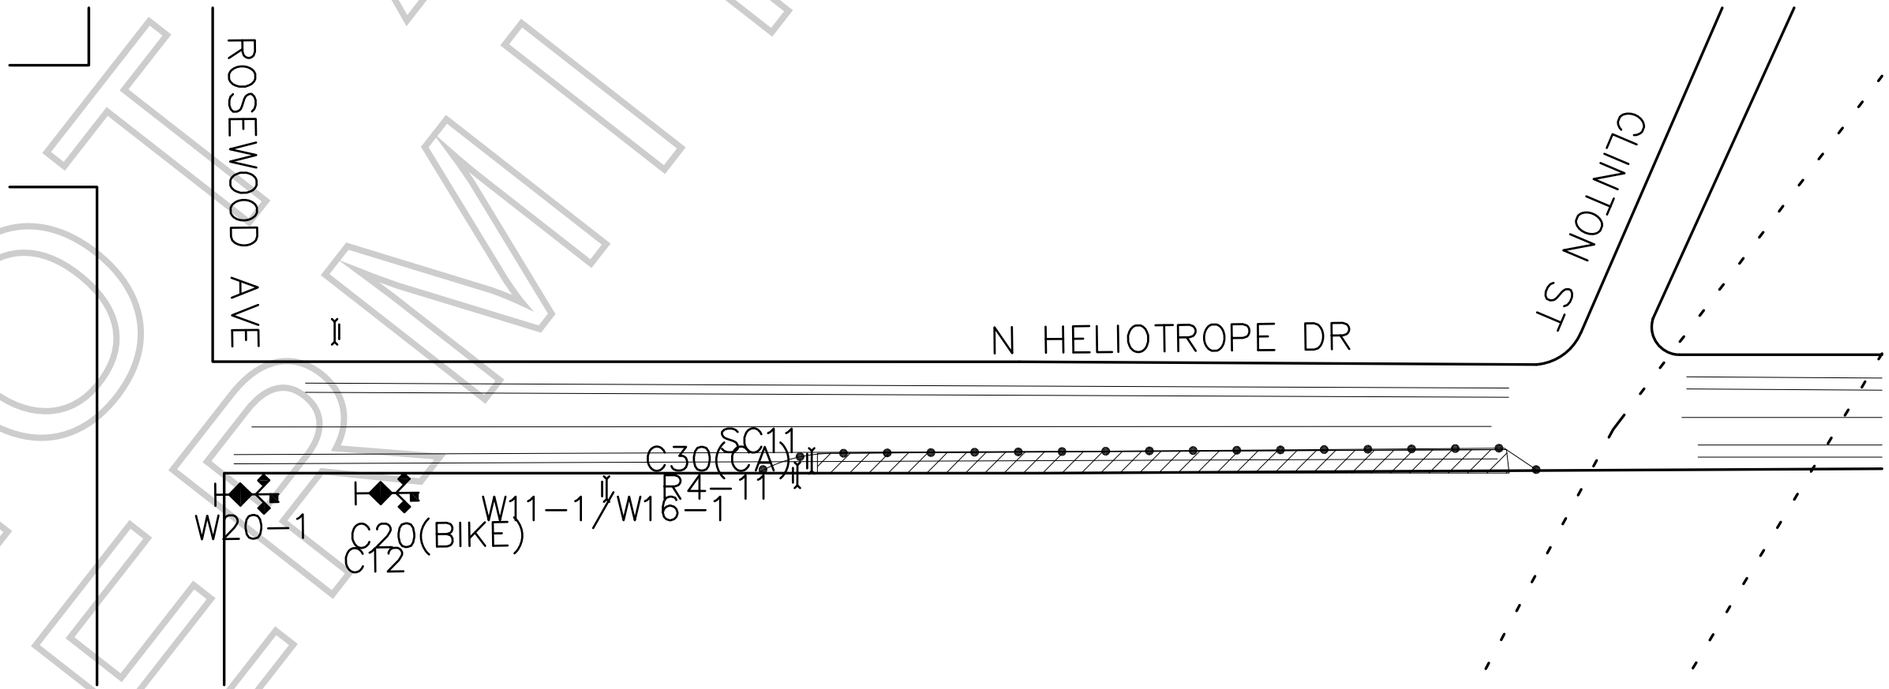

NOT A PERMIT

LEGEND:

- ADVANCE WARNING SIGN
- SIGN ON TYPE I BARRICADE
- TRAFFIC CONE 28" (REFLECTIVE)
- FLASHING ARROW SIGN (FAS)
- CLOSURE/WORK AREA

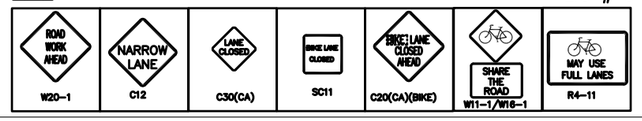

TCP DRAWN BY:
ISMAEL RODRIGUEZ
PACIFIC TRAFFIC CONTROL, INC.
323.981.0600 PH.
LIC # 944488

GENERAL NOTES:

1. ALL SIGNING, STRIPING, AND TRAFFIC CONTROL DEVICES SHALL CONFORM TO THE CURRENT STATE OF CALIFORNIA DEPARTMENT OF TRANSPORTATION (CALTRANS) STANDARD PLANS AND STANDARD SPECIFICATIONS, CALIFORNIA M.U.T.C.D., AND ANY ADDENDUMS THERTO, AND AS SHOWN ON THESE PLANS.
2. THERE SHALL BE NO INTERFERENCE WITH TRAFFIC SIGNALS OR CROSSWALKS.
3. CONES SHALL BE 28" MINIMUM HEIGHT AND SHALL HAVE REFLECTORIZED SLEEVES FOR NIGHT WORK.
4. POLICE SHALL DIRECT TRAFFIC AS NECESSARY.

FILM LA COORDINATOR: MICHAEL GONZALEZ
FILM LA PERMIT # F-164446

CLOSURE INFO:
N/B CLOSURE OF KENMORE AVE, CLINTON ST-NORTH TO END
9/23, 0630-1900
9/26, 0700-1900

HOLD FAST PRODUCTIONS
"BOSCH"
LOCATIONS CONTACT:
KATIE KING 323.260.4777(4PPS)

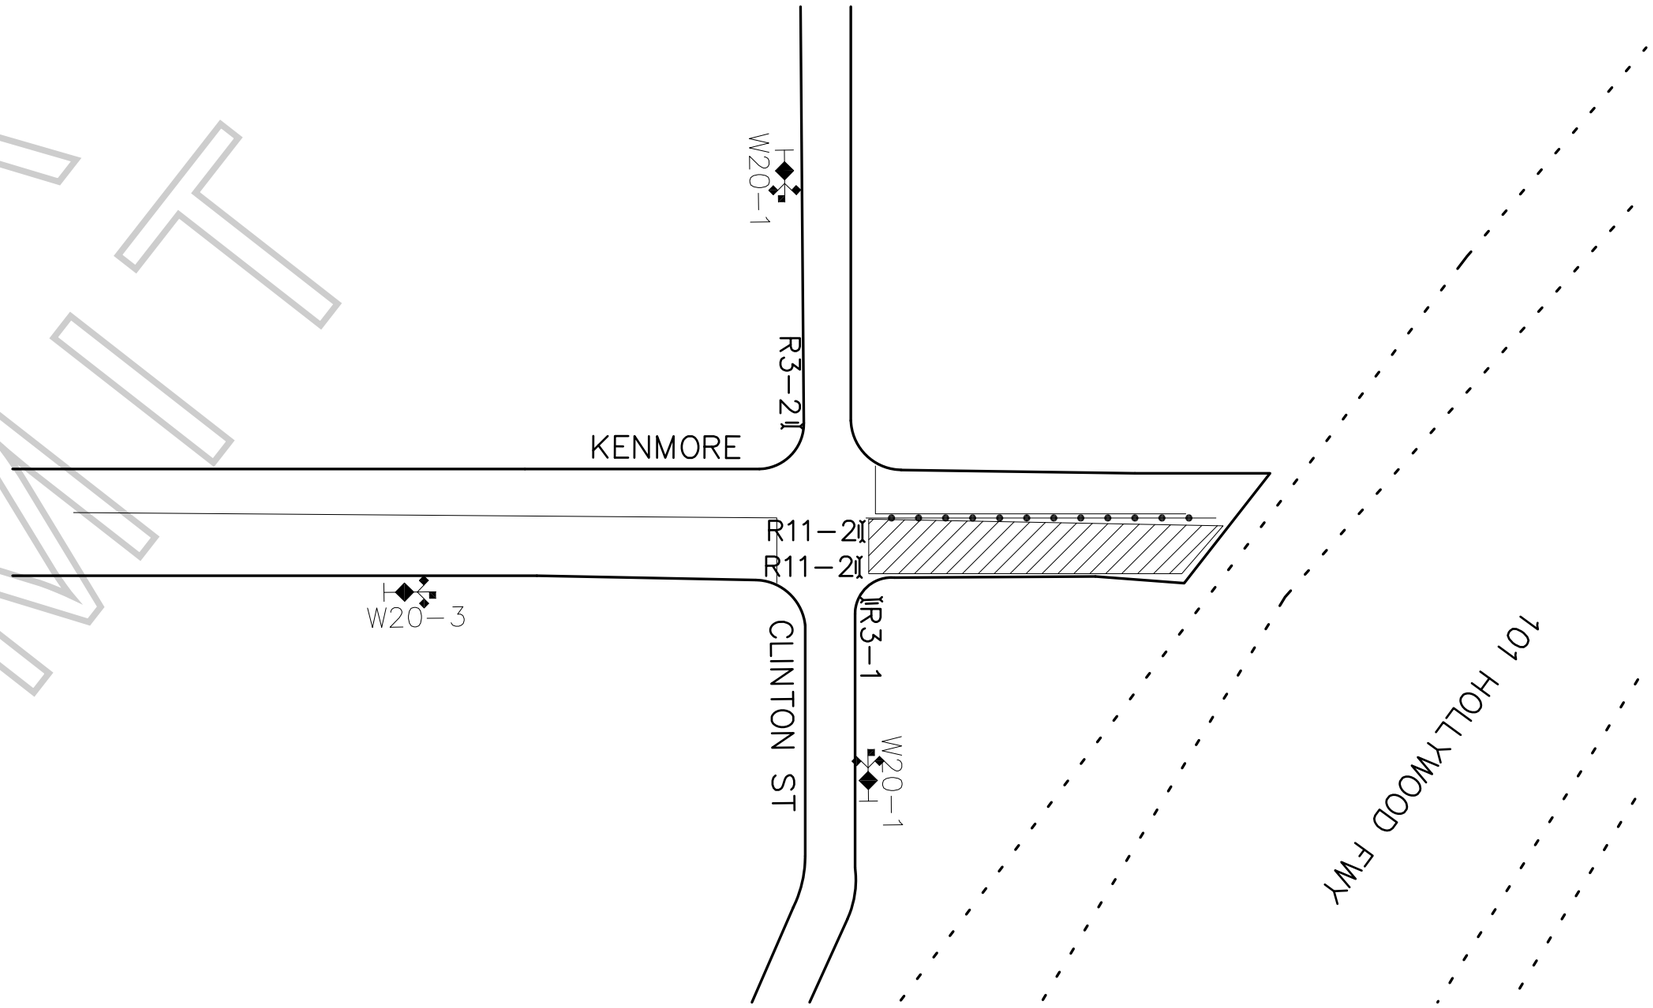

GENERAL NOTES:

1. ALL SIGNING, STRIPING, AND TRAFFIC CONTROL DEVICES SHALL CONFORM TO THE CURRENT STATE OF CALIFORNIA DEPARTMENT OF TRANSPORTATION (CALTRANS) STANDARD PLANS AND STANDARD SPECIFICATIONS, CALIFORNIA M.U.T.C.D., AND ANY ADDENDUMS THERTO, AND AS SHOWN ON THESE PLANS.
2. THERE SHALL BE NO INTERFERENCE WITH TRAFFIC SIGNALS OR CROSSWALKS.
3. CONES SHALL BE 28" MINIMUM HEIGHT AND SHALL HAVE REFLECTORIZED SLEEVES FOR NIGHT WORK.
4. POLICE SHALL DIRECT TRAFFIC AS NECESSARY.

LEGEND:

ADVANCE WARNING SIGN
SIGN ON TYPE I BARRICADE
TRAFFIC CONE 28" (REFLECTIVE)
FLASHING ARROW SIGN (FAS)
CLOSURE/WORK AREA

TCP DRAWN BY:
ISMAEL RODRIGUEZ
PACIFIC TRAFFIC CONTROL, INC.
323.981.0600 PH.
LIC # 944488